1 A-3.0 DEMOLITION PLAN
SCALE : 1/8" = 1'-0"

N

REMOVE EXISTING METAL SIDING

REMOVE EXISTING SIGNAGE; SALVAGE FOR REUSE

REMOVE EXISTING GLAZING UNITS AND DOORS

2 A-3.0 EXISTING VALUE VILLAGE ENTRY
SCALE : N.T.S.

REMOVE EXISTING VISIONS SIGNAGE AND SUPPORTING STRUCTURE; SALVAGE FOR REUSE

EXISTING BOLLARDS TO REMAIN

3 A-3.0 EXISTING VISIONS STOREFRONT
SCALE : N.T.S.

REMOVE EXISTING VESTIBULE, INCLUDING ALL GLAZING, STRUCTURE AND CANOPIES

4 A-3.0 EXISTING VALUE VILLAGE STOREFRONT
SCALE : N.T.S.

REMOVE EXISTING SIGNAGE; SALVAGE FOR REUSE

5 A-3.0 EXISTING VISIONS STOREFRONT
SCALE : N.T.S.

LOCATION OF NEW VISIONS SIGNAGE

6 A-3.0 EXISTING BUILDING ELEVATION
SCALE : N.T.S.

REMOVE EXISTING SIGNAGE

REMOVE EXISTING SIGNAGE CANOPY

REMOVE EXISTING METAL SIDING

7 A-3.0 EXISTING VISIONS STOREFRONT
SCALE : N.T.S.

LOCATION OF NEW EIFS CORNICE

EXISTING STUCCO TO RECEIVE NEW PAINT COLOUR

EXISTING BOLLARDS TO RECEIVE NEW PAINT COLOUR

8 A-3.0 EXISTING BUILDING ELEVATION
SCALE : N.T.S.

LINE OF EXTENT OF NEW STUCCO FINISH

REMOVE EXISTING METAL SIDING

9 A-3.0 EXISTING VISIONS CORNER
SCALE : N.T.S.

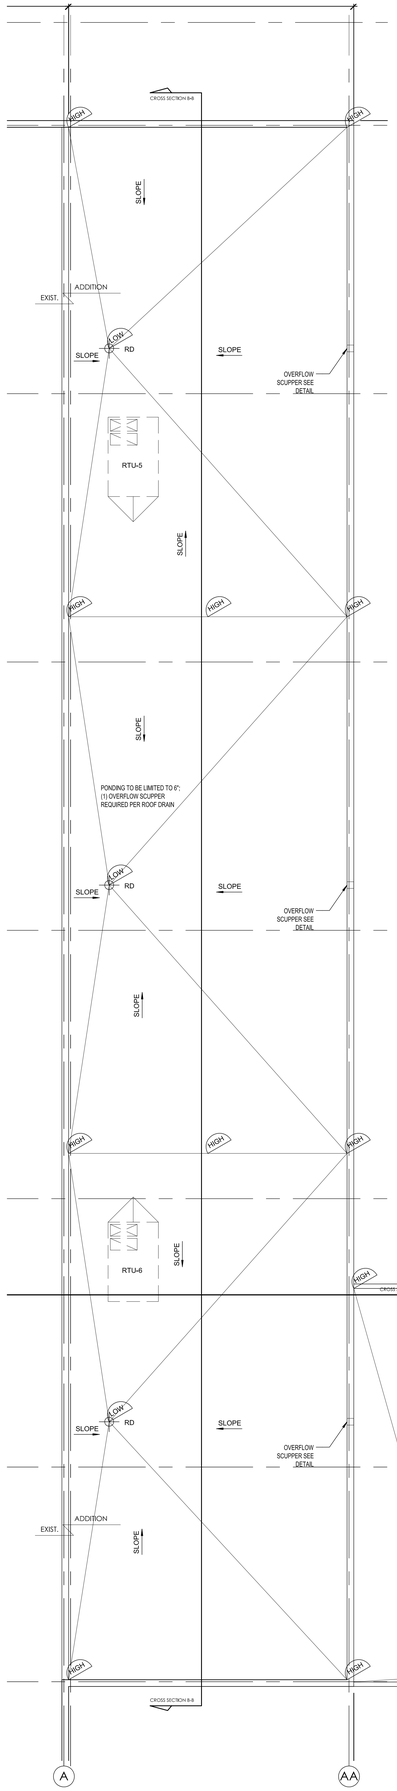

10 A-3.0 ADDITION ROOF PLAN
SCALE : 1/8" = 1'-0"

N

CONSTRUCTION LEGEND

- DENOTES EXISTING BUILDING
- DENOTES AREA OF ADDITION
- DENOTES DEMOLITION
- EXISTING WALL / PARTITION TO REMAIN
- NEW WALL / PARTITION

DEMOLITION KEY NOTES

NOTE: REFER TO 1/A-1.0 SITE PLAN FOR EXISTING PHOTO VIEW LOCATIONS

1. REMOVE EXISTING VESTIBULE STRUCTURE
2. REMOVE EXISTING STOREFRONT / GLAZING UNIT
3. REMOVE EXISTING METAL SHEATHING AND MAKE READY FOR NEW EIFS STUCCO
4. REMOVE EXISTING SIGNAGE CANOPY AND MAKE READY FOR NEW EIFS STUCCO
5. REMOVE EXISTING SIGNAGE
6. REMOVE EXISTING EXTERIOR WALL

keddie architecture inc
suite 303, 2121 - 17 street sw
calgary ab T2T 4nx
p 4031800 6297
f 403 2800200
cakeddie.ca/.net

SEAL

CONSULTANT

SEAL

CONSULTANT

SEAL

NOTES

NO.	YY-MM-DD	REVISION / DRAWING ISSUE	DRAWN	REVIEW
3	11-07-15	PRICING	ck	CK
2	11-07-06	BUILDING PERMIT	ck	CK
1	11-03-03	DEVELOPMENT PERMIT	ck	CK

CONSTRUCTION MANAGER

Visions ELECTRONICS

THIS DRAWING, AS AN INSTRUMENT OF SERVICE IS THE PROPERTY OF KEDDIE ARCHITECTURE INC. THE COPYRIGHT IN THE SAME BEING RESERVED TO THEM. NO REPRODUCTION IS ALLOWED WITHOUT THE PERMISSION OF KEDDIE ARCHITECTURE INC AND WHEN MADE MUST BEAR ITS NAME. THIS DRAWING IS NOT TO BE SCALED. THE CONTRACTOR IS TO VERIFY DIMENSIONS AND DATA NOTED HEREIN WITH THE CONDITIONS ON SITE AND IS RESPONSIBLE FOR REPORTING ANY DISCREPANCY TO KEDDIE ARCHITECTURE INC FOR ADJUSTMENT.

PROJECT

2085 SOUTH EDMONTON ADDITION

10127 + 10133 - 34th AVENUE NW
EDMONTON, AB

DRAWING TITLE

DEMOLITION PLAN + PHOTOS, ROOF PLAN

DRAWING ISSUED

BUILDING PERMIT

PROJECT NO. 1102

PLOT DATE 2011-07-20

SCALE 1/8" = 1'-0"

DRAWING NO. A-3.0

REVISION