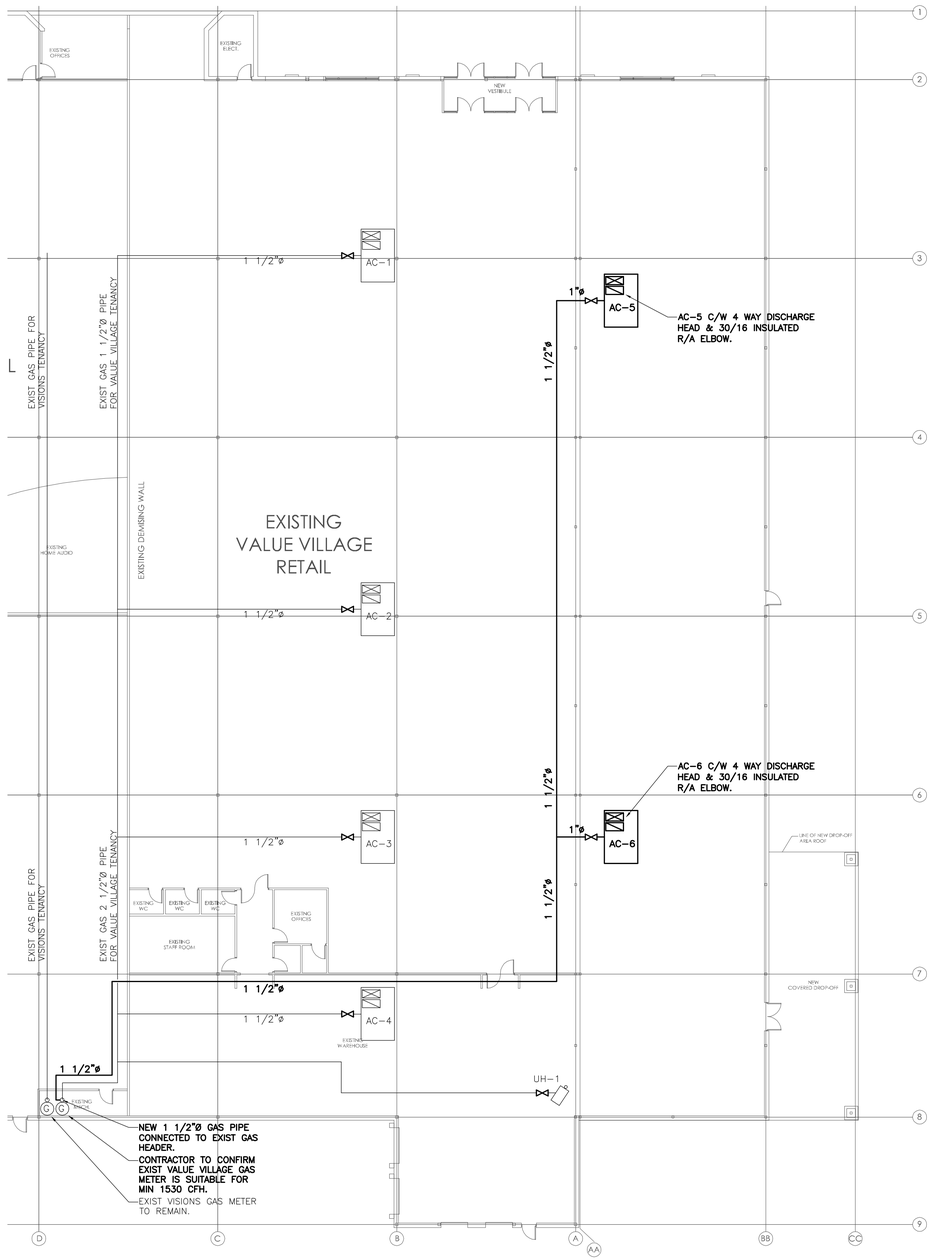

1 M-1 MAIN FLOOR HVAC PLAN
SCALE : 1/16"=1'-0"

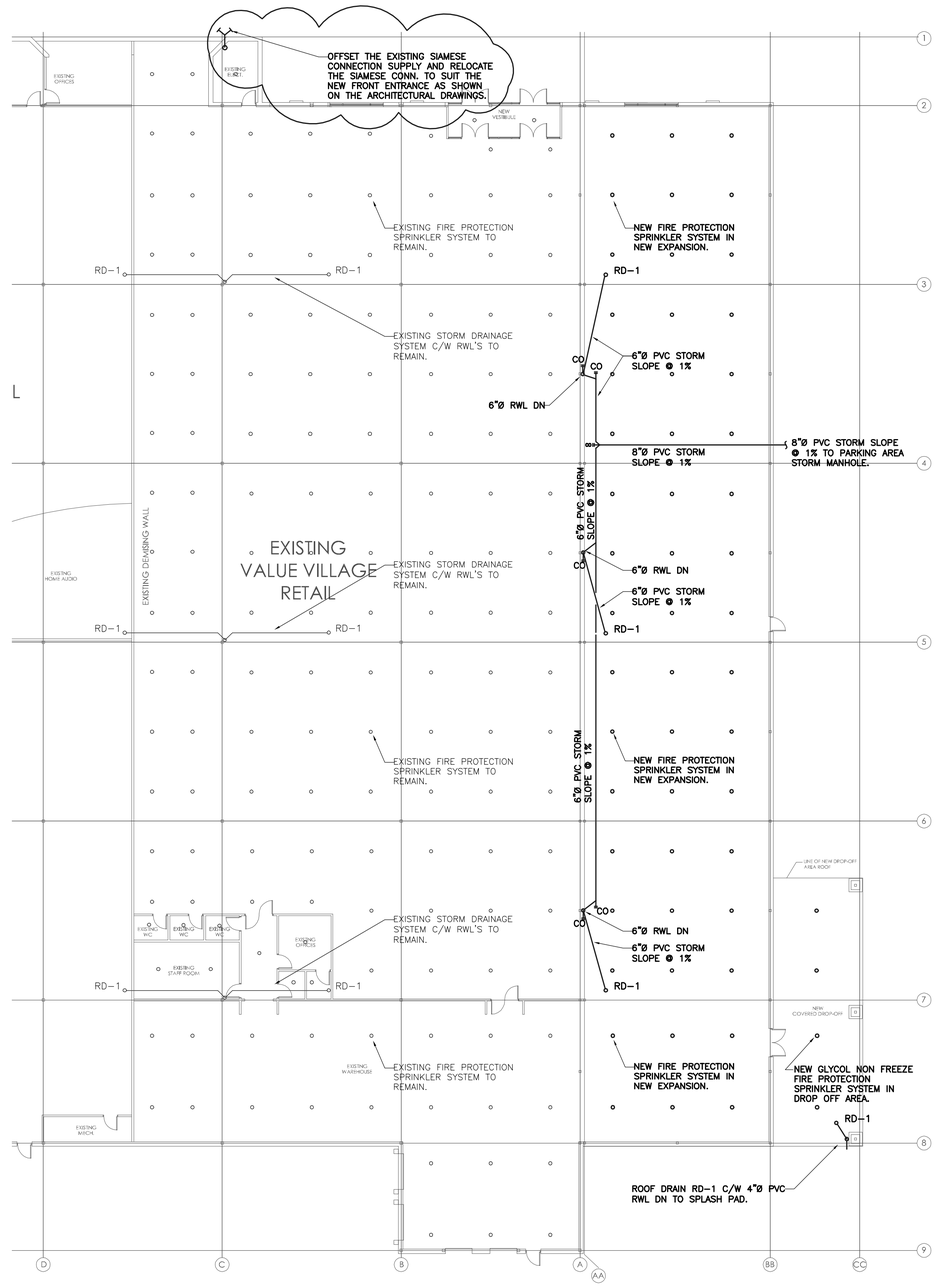

2 M-1 MAIN FLOOR PLBG, DRAINAGE & SPRINKLER PLAN
SCALE : 1/16"=1'-0"

DESIGN & INSTALL ALL MECHANICAL SYSTEMS TO THE FOLLOWING CODES AND STANDARDS.

ALBERTA BUILDING CODE – LATEST EDITION
ALBERTA FIRE CODE – LATEST EDITION
NATIONAL BUILDING CODE – LATEST EDITION
NATIONAL FIRE CODE – LATEST EDITION
NFPA-13 & ALL OTHER APPLICABLE NFPA SECTIONS
CANADIAN PLUMBING CODE – LATEST EDITION
NATURAL GAS INSTALLATION CODE CGA-B149
SMACNA

N

FIELD REVIEW:

THE ENGINEERS HAVE BEEN RETAINED ONLY FOR PERIODIC SITE INSPECTIONS TO ENSURE GENERAL COMPLIANCE OF THE REVIEWED PORTIONS OF THE PROJECT TO THE CONTRACT DOCUMENTS.

SITE SAFETY:

THE ENGINEERS ASSUME NO RESPONSIBILITY FOR ON-SITE WORKER SAFETY FOR OTHE THAN THEIR OWN EMPLOYEES. THE OWNER AND/OR CONTRACTOR SHALL BEAR RESPONSIBILITY FOR SITE SAFETY AS PER THE OCCUPATIONAL HEALTH AND SAFETY

PLANS EXAMINATION:

DRAWINGS ARE NOT TO BE USED FOR CONSTRUCTION UNTIL REVIEWED AND APPROVE BY THE AUTHORITY HAVING JURISDICTION. THIS AUTHORITY, BASED ON APPLICABLE CODES, MAY REQUIRE REVISIONS AND/OR ADDITIONS AND THIS MAY RESULT IN EXTRA COSTS. THESE COSTS ARE UNFORESEEN AND THEREFORE, ARE THE RESPONSIBILITY O THE OWNER AND/OR CONTRACTOR.

COPYRIGHTS:

ALL DRAWINGS, DESIGNS AND RELATED DOCUMENTS ARE THE PROPERTY OF THE ENGINEERS, PROTECTED BY COPYRIGHT AND MUST BE RETURNED ON REQUEST. REPRODUCTION OF DRAWINGS AND DOCUMENTS IN PART OR IN WHOLE IS FORBIDDEN WITHOUT THE ENGINEERS' PERMISSION. DRAWINGS AND DOCUMENTS ARE TO BE USED ONLY FOR THE PURPOSE FOR WHICH THEY ARE ISSUED AND ARE NOT TO BE USED FOR CONSTRUCTION UNLESS SIGNED BY THE ENGINEER.

DRAWING REVIEW:

DRAWINGS MUST NOT BE SCALED. THE CONTRACTOR MUST CROSS-REFERENCE ALL ARCHITECTURAL, STRUCTURAL, FOUNDATION, ELECTRICAL AND MECHANICAL DRAWINGS AND VERIFY ALL DIMENSIONS, DRAWINGS AND SPECIFICATIONS ON SITE. ANY DISCREPANCIES MUST BE REPORTED TO THE ARCHITECT/ENGINEER PRIOR TO PROCEEDING WITH ANY PART OF THE WORK.

REVISIONS

NO.	DESCRIPTION	DATE	CK
1	ISSUED FOR REVIEW	17/06/11	
2	ISSUED FOR BP	07/07/11	
3	ISSUED WITH EXIST SIAMESE CONN.	12/07/11	

DMH Designs Ltd.
117 Royal Oak Green NW
Calgary, Alberta T3G 6A7
Tel: (403) 620-3170
Fax: (403) 208-4185

CLIENT
VISIONS
CALGARY, ALBERTA

PROJECT
VALUE VILLAGE
EDMONTON, ALBERTA

TITLE
MAIN FLOOR PLANS

SCALE	DATE	DRAWING NO.
AS NOTED	JUNE 2011	M-1
DRAWN BY: DP	CHECKED BY	
JOB #: 11-697	DWG:	REVISION: 1
PLOTTED:	COPIED:	