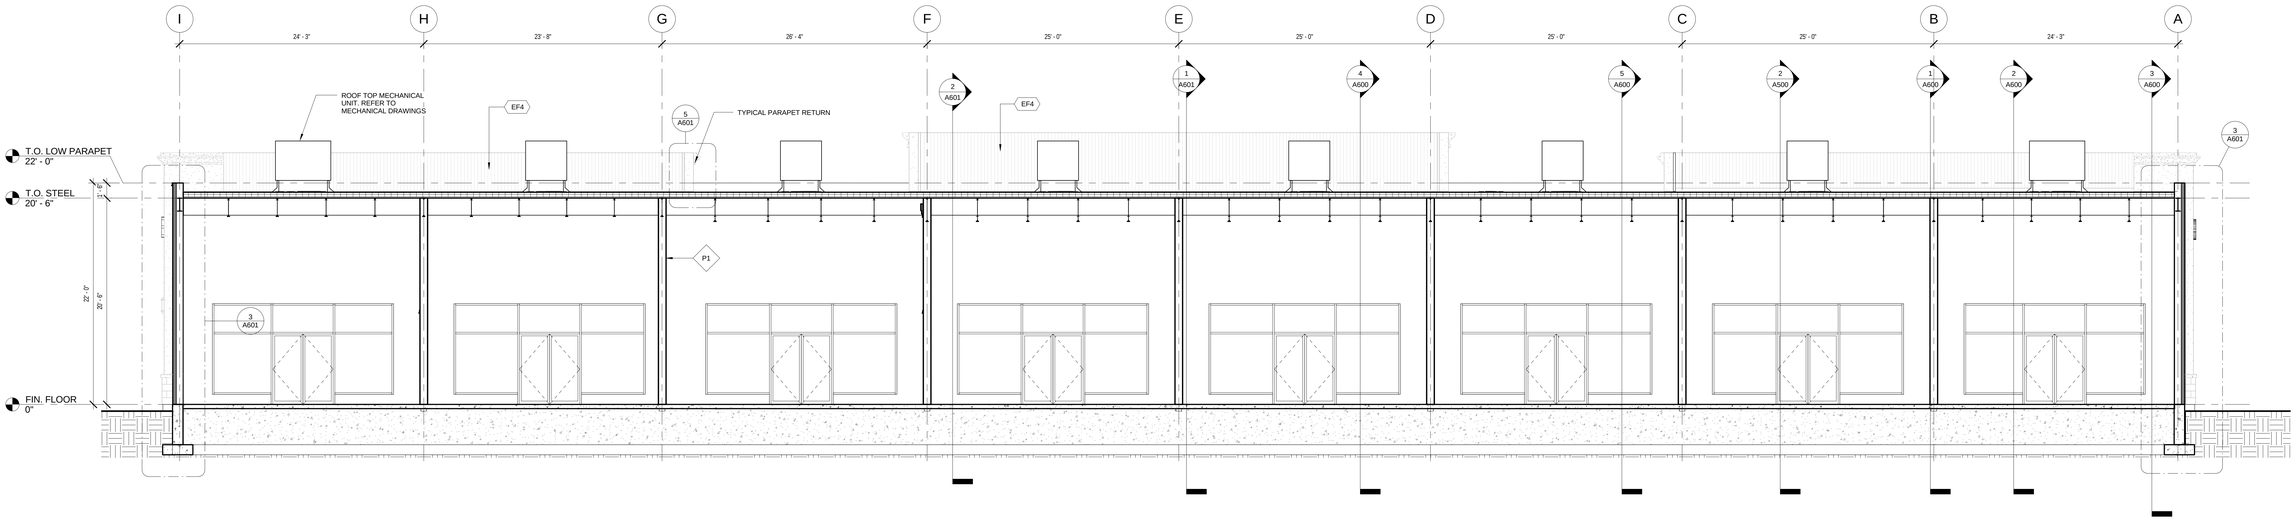

1 EAST-WEST BUILDING SECTION
3/16" = 1'-0"

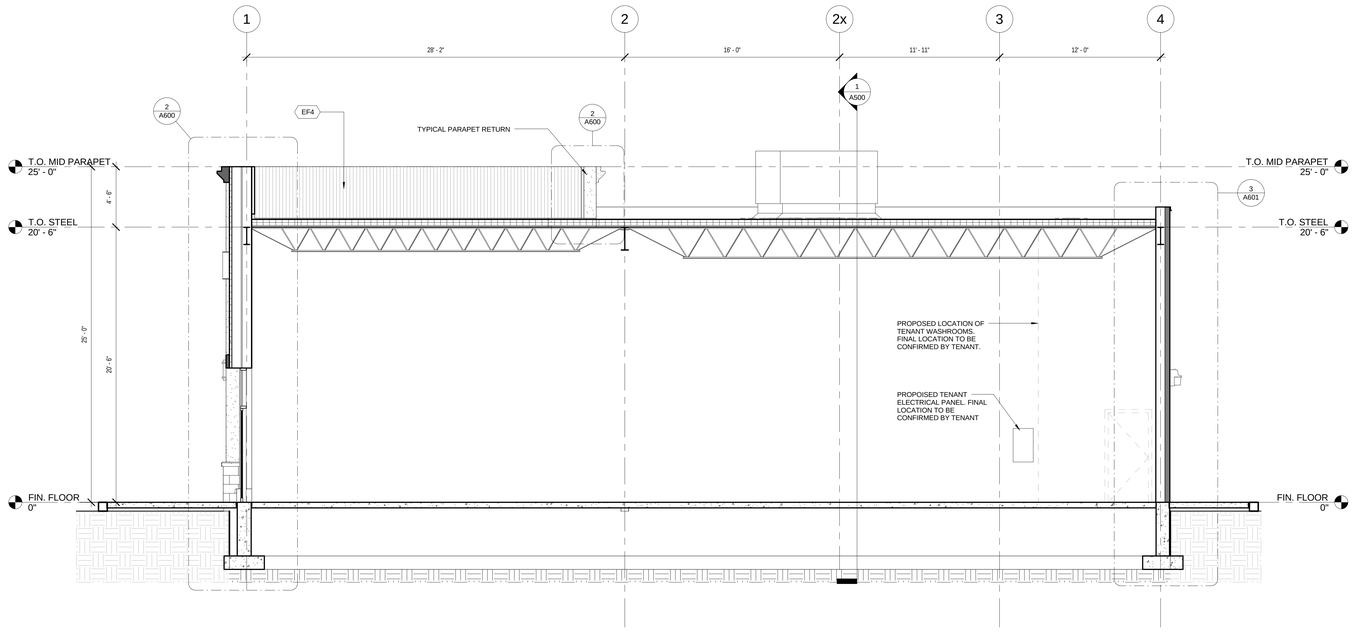

2 NORTH-SOUTH BUILDING SECTION
1/4" = 1'-0"

This drawing, as an instrument of service, is provided by and is the property of Turner Fleischer Architects Inc. The contractor must verify and accept responsibility for all dimensions and conditions on site and must report any errors, omissions or discrepancies or any variations from the supplied information. This drawing is not to be scaled. The architect is not responsible for the accuracy of survey, structural, mechanical, electrical or other consultant information incorporated into the drawings. Refer to consultant's drawings before proceeding with the work. Construction must conform to all applicable codes and requirements of authorities having jurisdiction. The contractor shall benefit from drawings not specifically marked 'For Construction' must assume full responsibility and bear costs for any corrections or damages resulting from his work.

Issue	Rev	Date	Issue / Revision	By
1		AUG 19/10	ISSUED FOR PERMIT	JM

TURNER FLEISCHER

TURNER FLEISCHER ARCHITECTS INC.
67 Lesmill Road Toronto ON Canada M3B 2T8
Telephone (416) 425-1222 Facsimile (416) 425-8717
turnerfleischer.com

Project :

FAITHFULL AVENUE

SASKATOON, SASKATCHEWAN

Drawing Name :

BUILDING SECTIONS

Proj no. : 09.166	Date :
Drawn by : Author	Scale : As indicated
Checked by : Checker	Drawing No : A500

J:\ Jobs\09166\09166-15 Sk\R1\09166 - Current - Bldg A.rvt