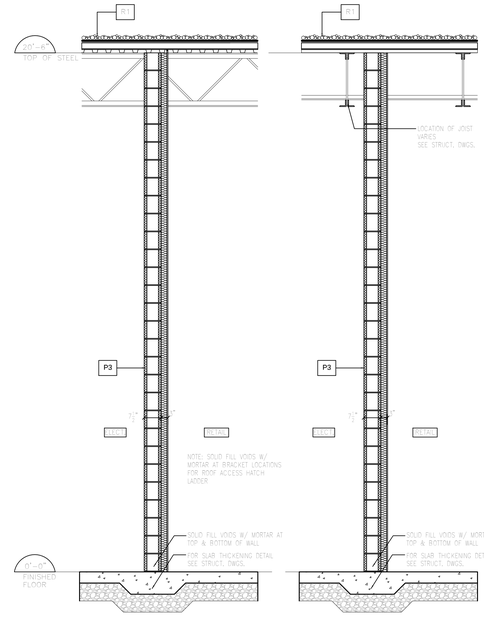

7 MASONRY PARTITION
1/2" = 1'-0"

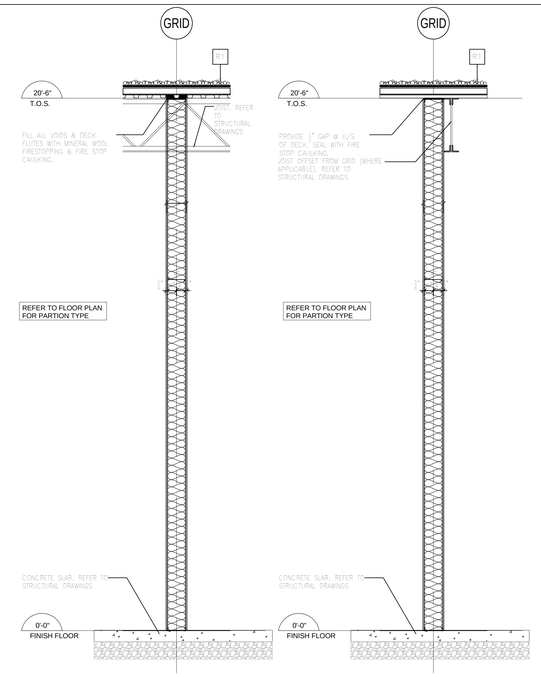

6 STUD PARTITION SECTION
1/2" = 1'-0"

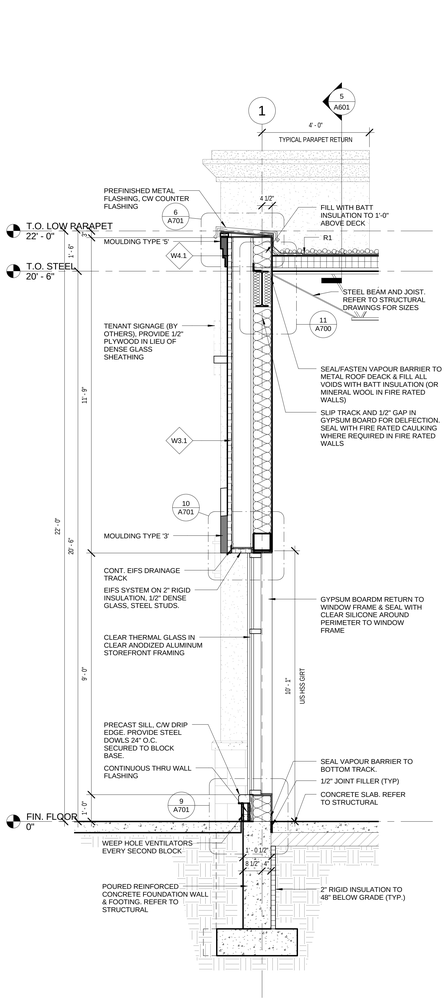

5 WALL SECTION @ GLAZING - LOW
1/2" = 1'-0"

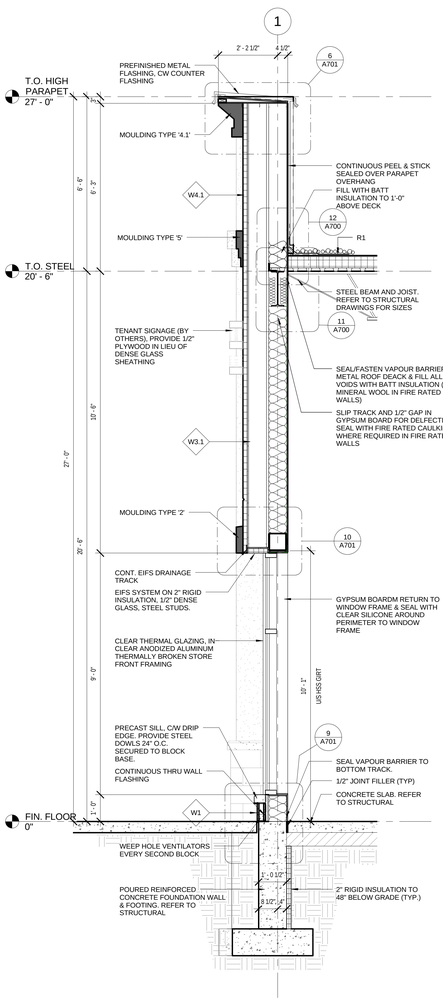

4 WALL SECTION @ GLAZING - HIGH
1/2" = 1'-0"

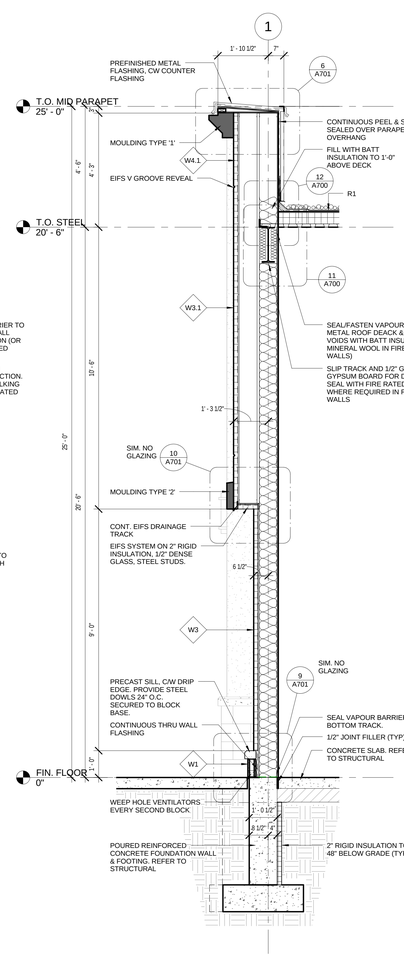

3 WALL SECTION @ PIER BULKHEAD
1/2" = 1'-0"

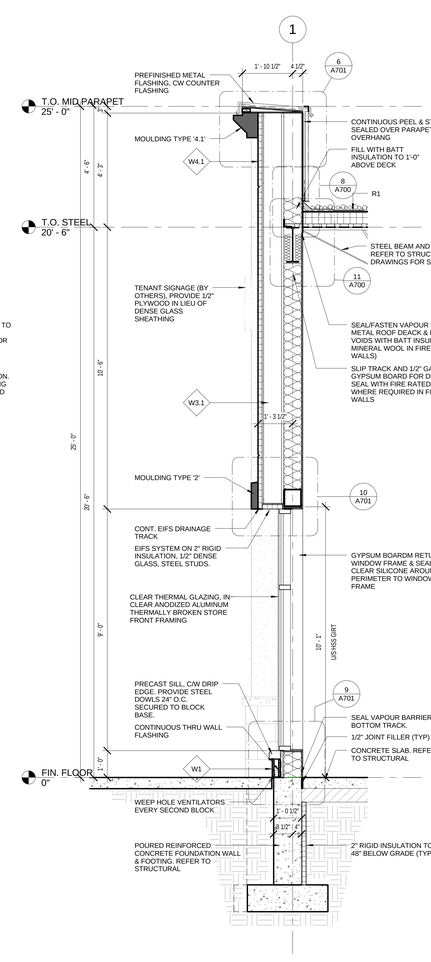

2 WALL SECTION @ GLAZING
1/2" = 1'-0"

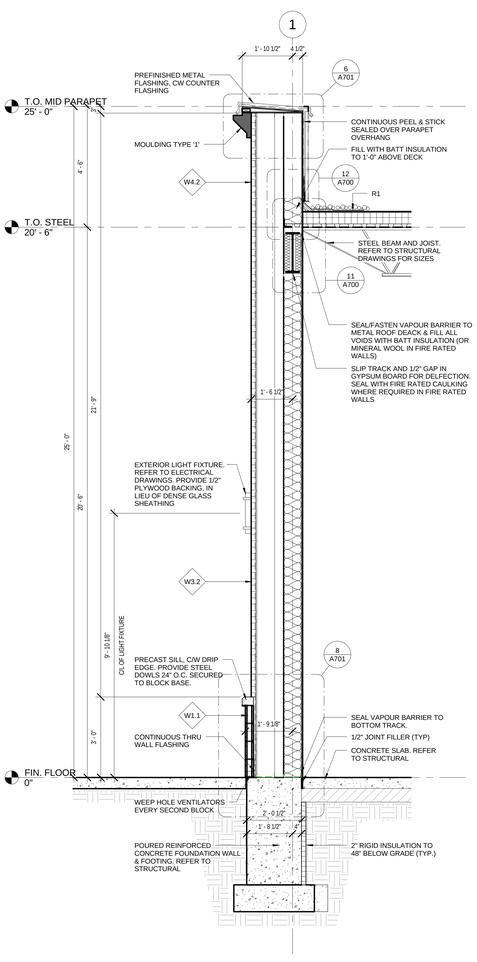

1 WALL SECTION @ PIER
1/2" = 1'-0"

The drawing, as an instrument of service, is provided by and is the property of Turner Fleischer Architects Inc. The contractor must verify and accept responsibility for all dimensions and conditions on site before commencing work. Do not scale the drawing. Any variations from the supplied information, This drawing is not to be scaled. The architect is not responsible for the accuracy of survey, structural, mechanical, electrical, or other information provided by others. Refer to the structural and consultant's drawings before proceeding with the work. Construction must conform to all applicable codes and requirements of authorities having jurisdiction. The contractor working from drawings not specifically marked 'For Construction' must assume full responsibility and bear cost for any corrections or damages resulting from his work.

Issue:	Rev:	Date:	Issue / Revision:	By:
1		AUG 19/10	ISSUED FOR PERMIT	JM

TURNER FLEISCHER
ARCHITECTS INC.
TURNER FLEISCHER ARCHITECTS INC.
67 Lesmill Road Toronto ON Canada M3B 2T8
Telephone (416) 445-0313 Facsimile (416) 445-8707
turnerfleischer.com

Project :
FAITHFULL AVENUE
SASKATOON, SASKATCHEWAN

Drawing Name :
WALL SECTIONS

Proj no. : 09.166	Date :
Drawn by : Author	Scale : 1/2" = 1'-0"
Checked by : Checker	Drawing No : A600

F:\proj\09166\09166-15 WVT\09166 - Central - BldrJ.rvt